



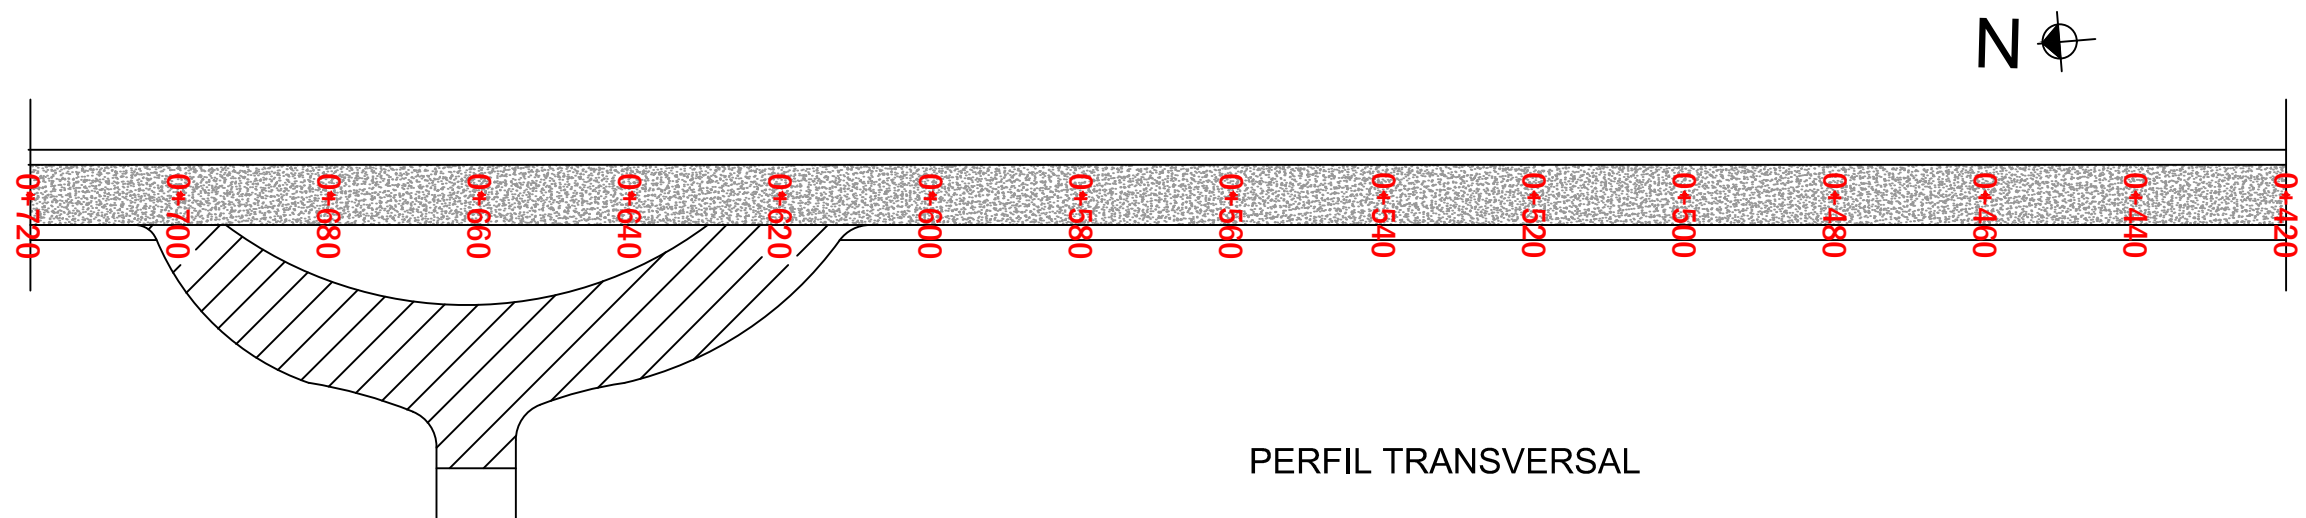


PERFIL TRANSVERSAL

PAVIMENTAÇÃO C.B.U.Q COM BASE DE BRITA GRADUADA

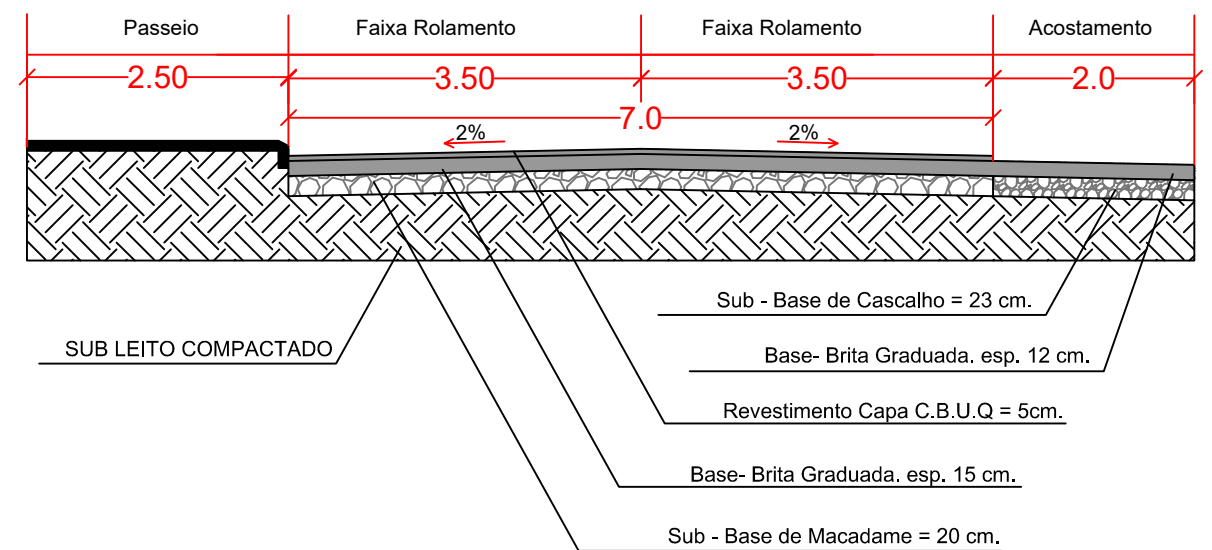

PERFIL LONGITUDINAL

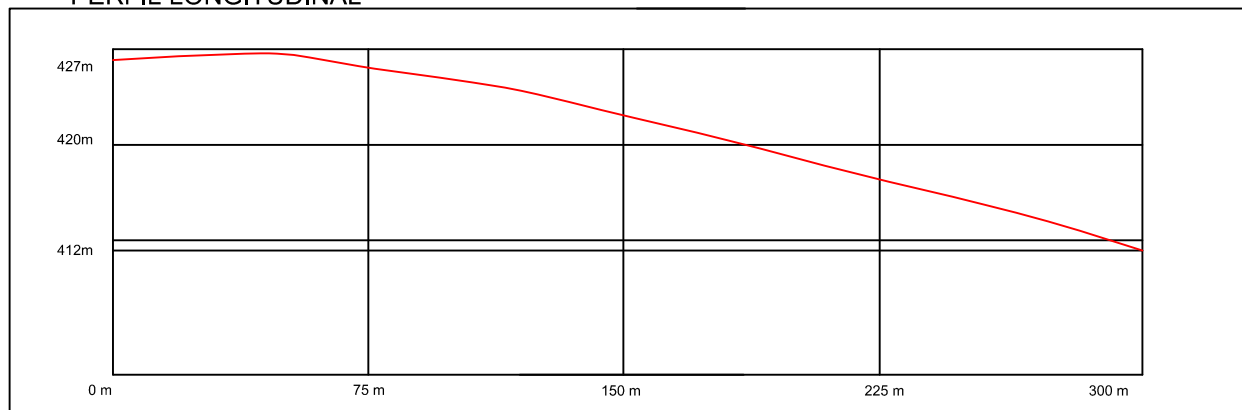

QUADRO DE ÁREAS

$$A = 120,00 \times 7,00 = 840,00\text{m}^2$$

$$A = 300,00 \times 7,00 = 2.100,00\text{m}^2$$



$$A = 300,00 \times 7,00 = 2.100,00\text{m}^2$$

$$A = 240,00 \times 7,00 = 1.680,00\text{m}^2$$

$$A = 300,00 \times 7,00 = 2.100,00\text{m}^2$$

$$A = 300,00 \times 7,00 = 2.100,00\text{m}^2$$

$$\text{Área Total} = A = 10.920,00\text{m}^2$$

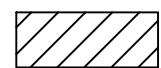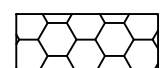-  Rua a Pavimentar
-  Rua Argila
-  Rua Calçamento
-  Rua Asfalto Existente

PROJETO DE PAVIMENTAÇÃO ASFÁLTICA

LOCAL: Município de Nova Ramada

ÁREA TOTAL PAVIMENTAÇÃO: $A = 1.560,00 \times 7,00 = 10.920,00\text{m}^2$

TIPO: **PLANTA BAIXA**

DATA: SETEMBRO/2019

REVISÃO:

ESCALA: s/escala

Prefeito Marcus Jair Bandeira
PREF. MUNICIPAL

Wagner Luís Altíssimo de Oliveira
ENG.CIVIL: CREA/RS 227044

PRANCHA: **04 - 11**