



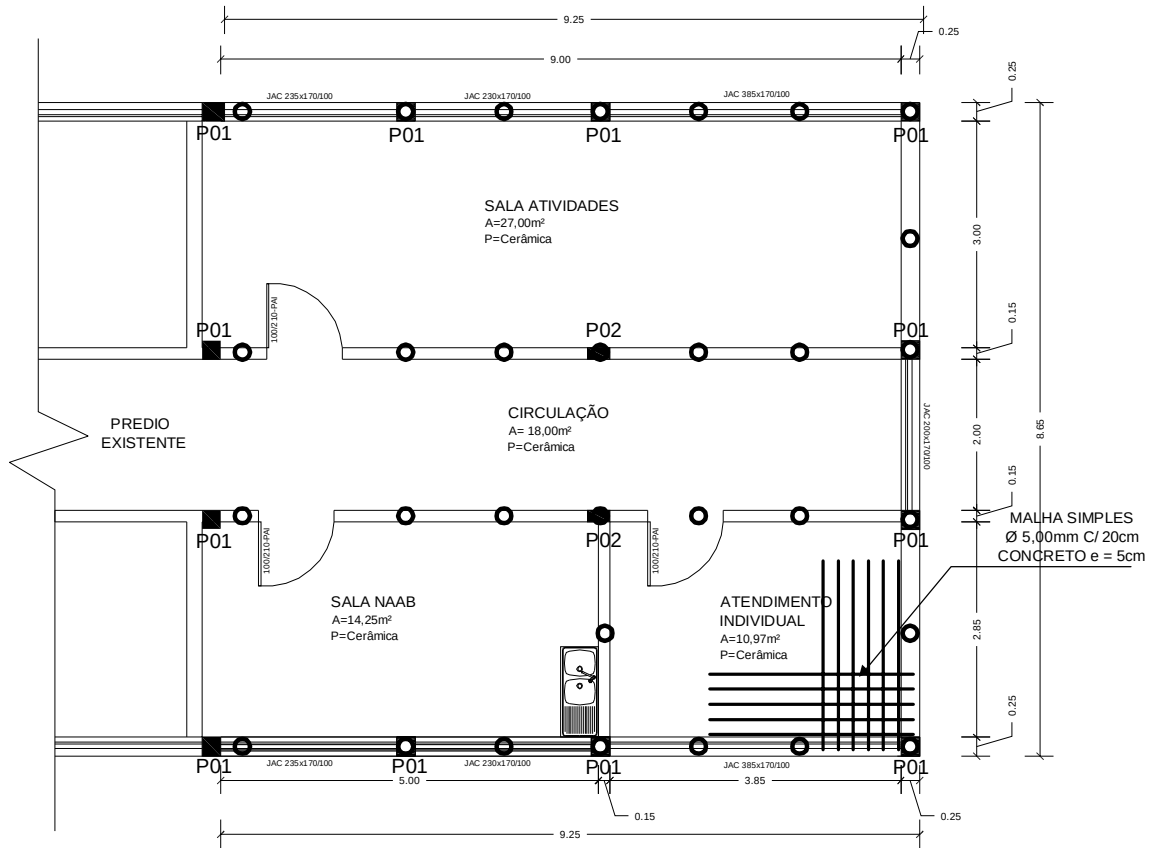


Estacas 0.20x3.00m = 31 un

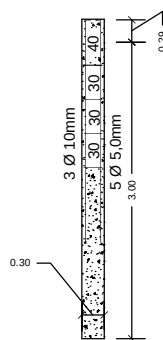

10
15
15


Principal
L = 3x 1,50m
Estribo
l = 3x0,55m

P02 - 15x30 = 02un

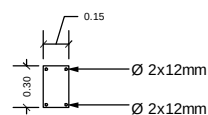


10
26
11
84cm - Ø 5.0mm
C/ 20cm

Viga Inferior 20x30cm

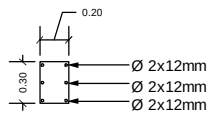


10
26
16
94cm - Ø 5.0mm
C/ 20cm

P01 - 20x20 = 10un

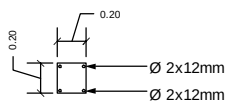

10
16
16
74cm - Ø 5.0mm
C/ 20cm

Viga Superior - 20x45cm

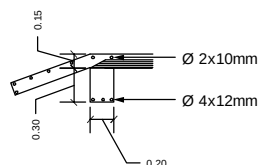

10
41
16
L = 124cm
Ø 5.0mm C/ 20cm

ESCALA

1:100

DATA

JUL/2015

PRANCHA

EC 01/01

TOT. PRANCHA

05/05