

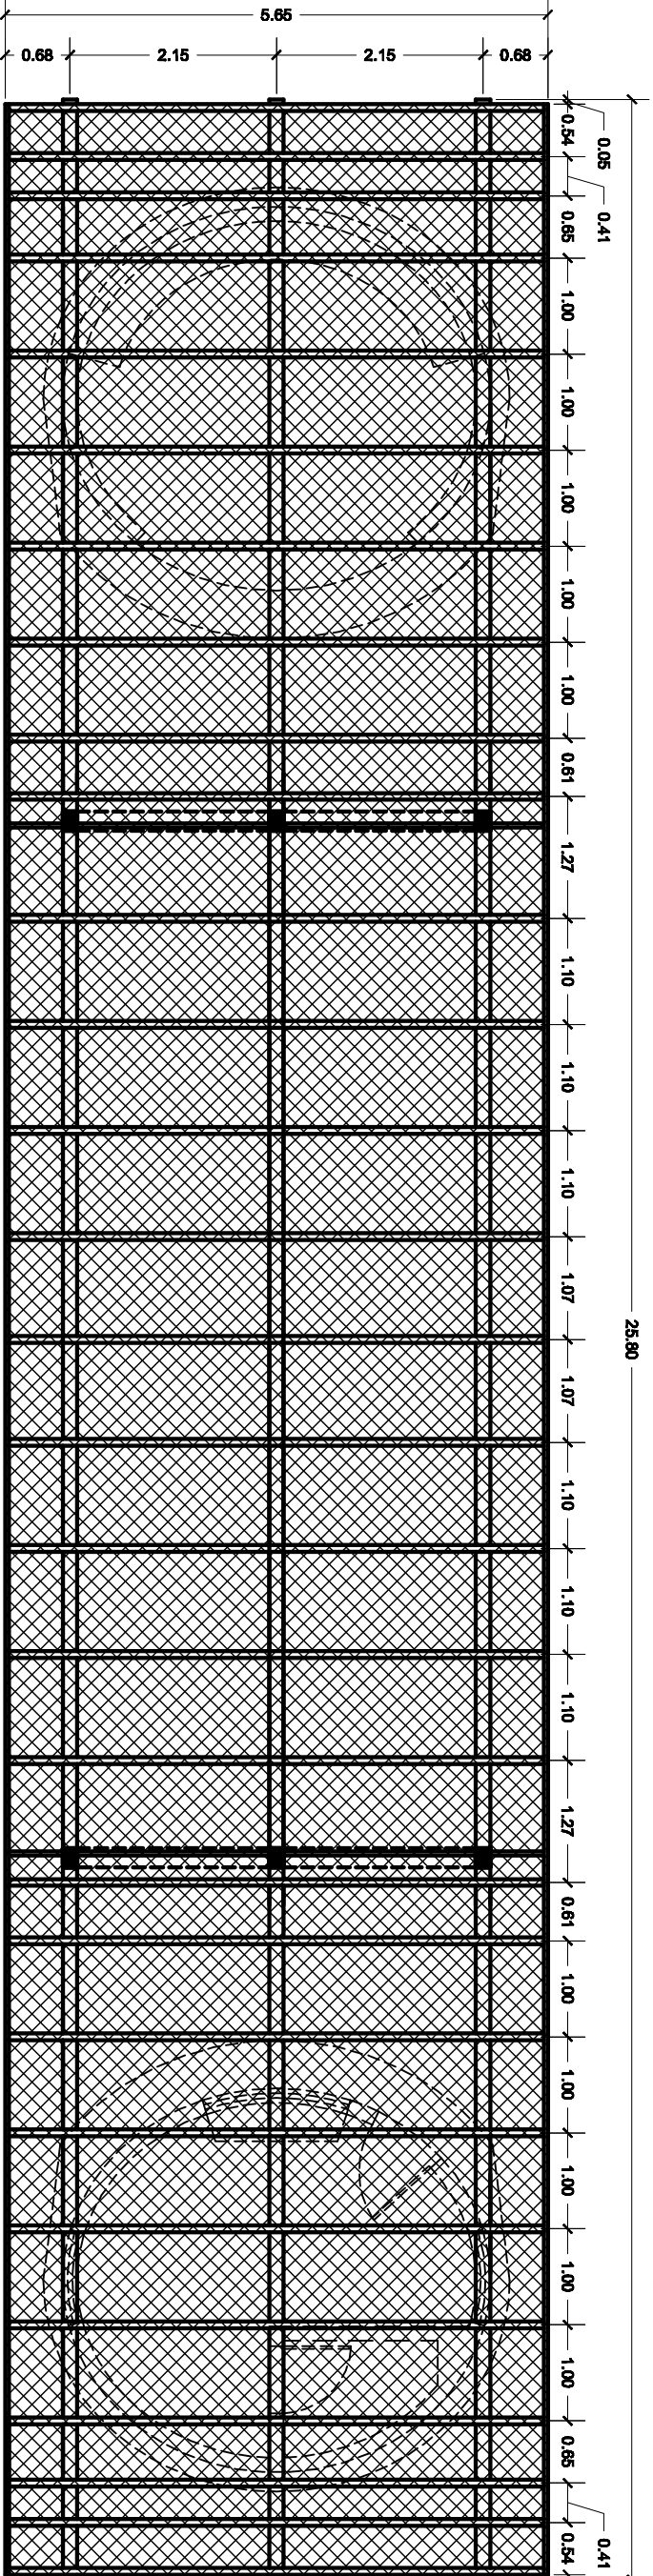
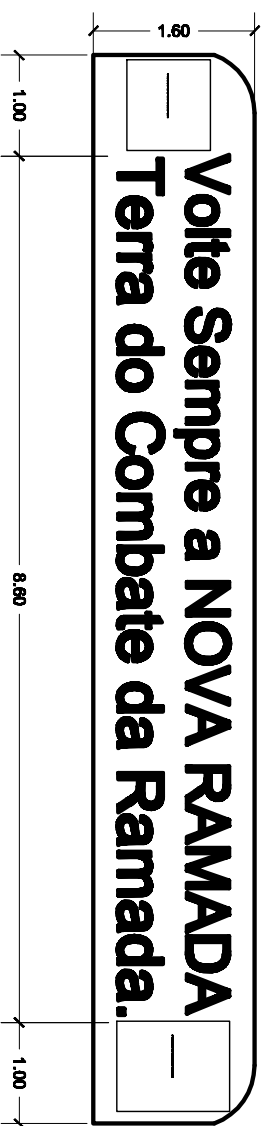


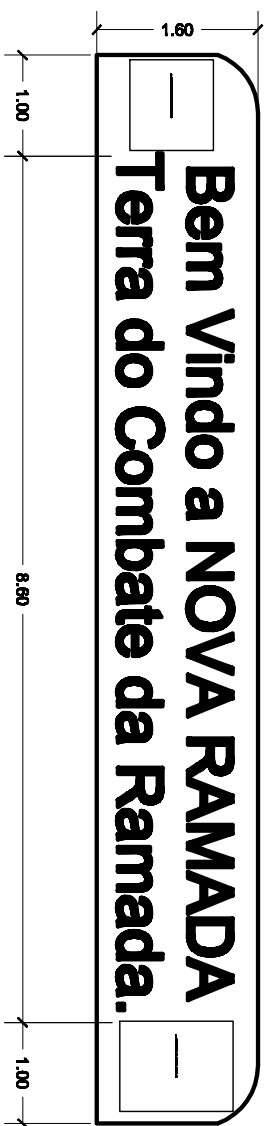

PROJETO COBERTURA

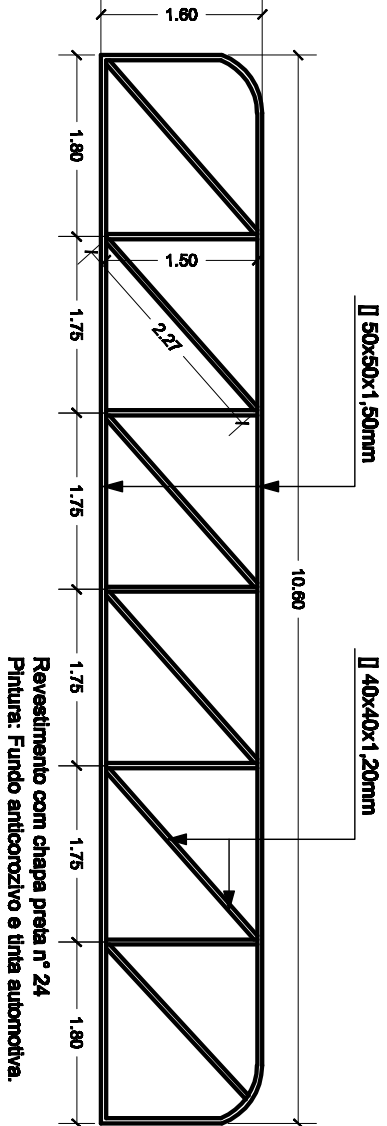

PLACAS E LETREIROS
A= 16,81m2

